


De Danske Statsbaner.
Anlagene af nye Statsbaner.
Kjøbenhavns Borsbanegaard m.m.

Centralbanegaarden.

1:5000.

1:5000.

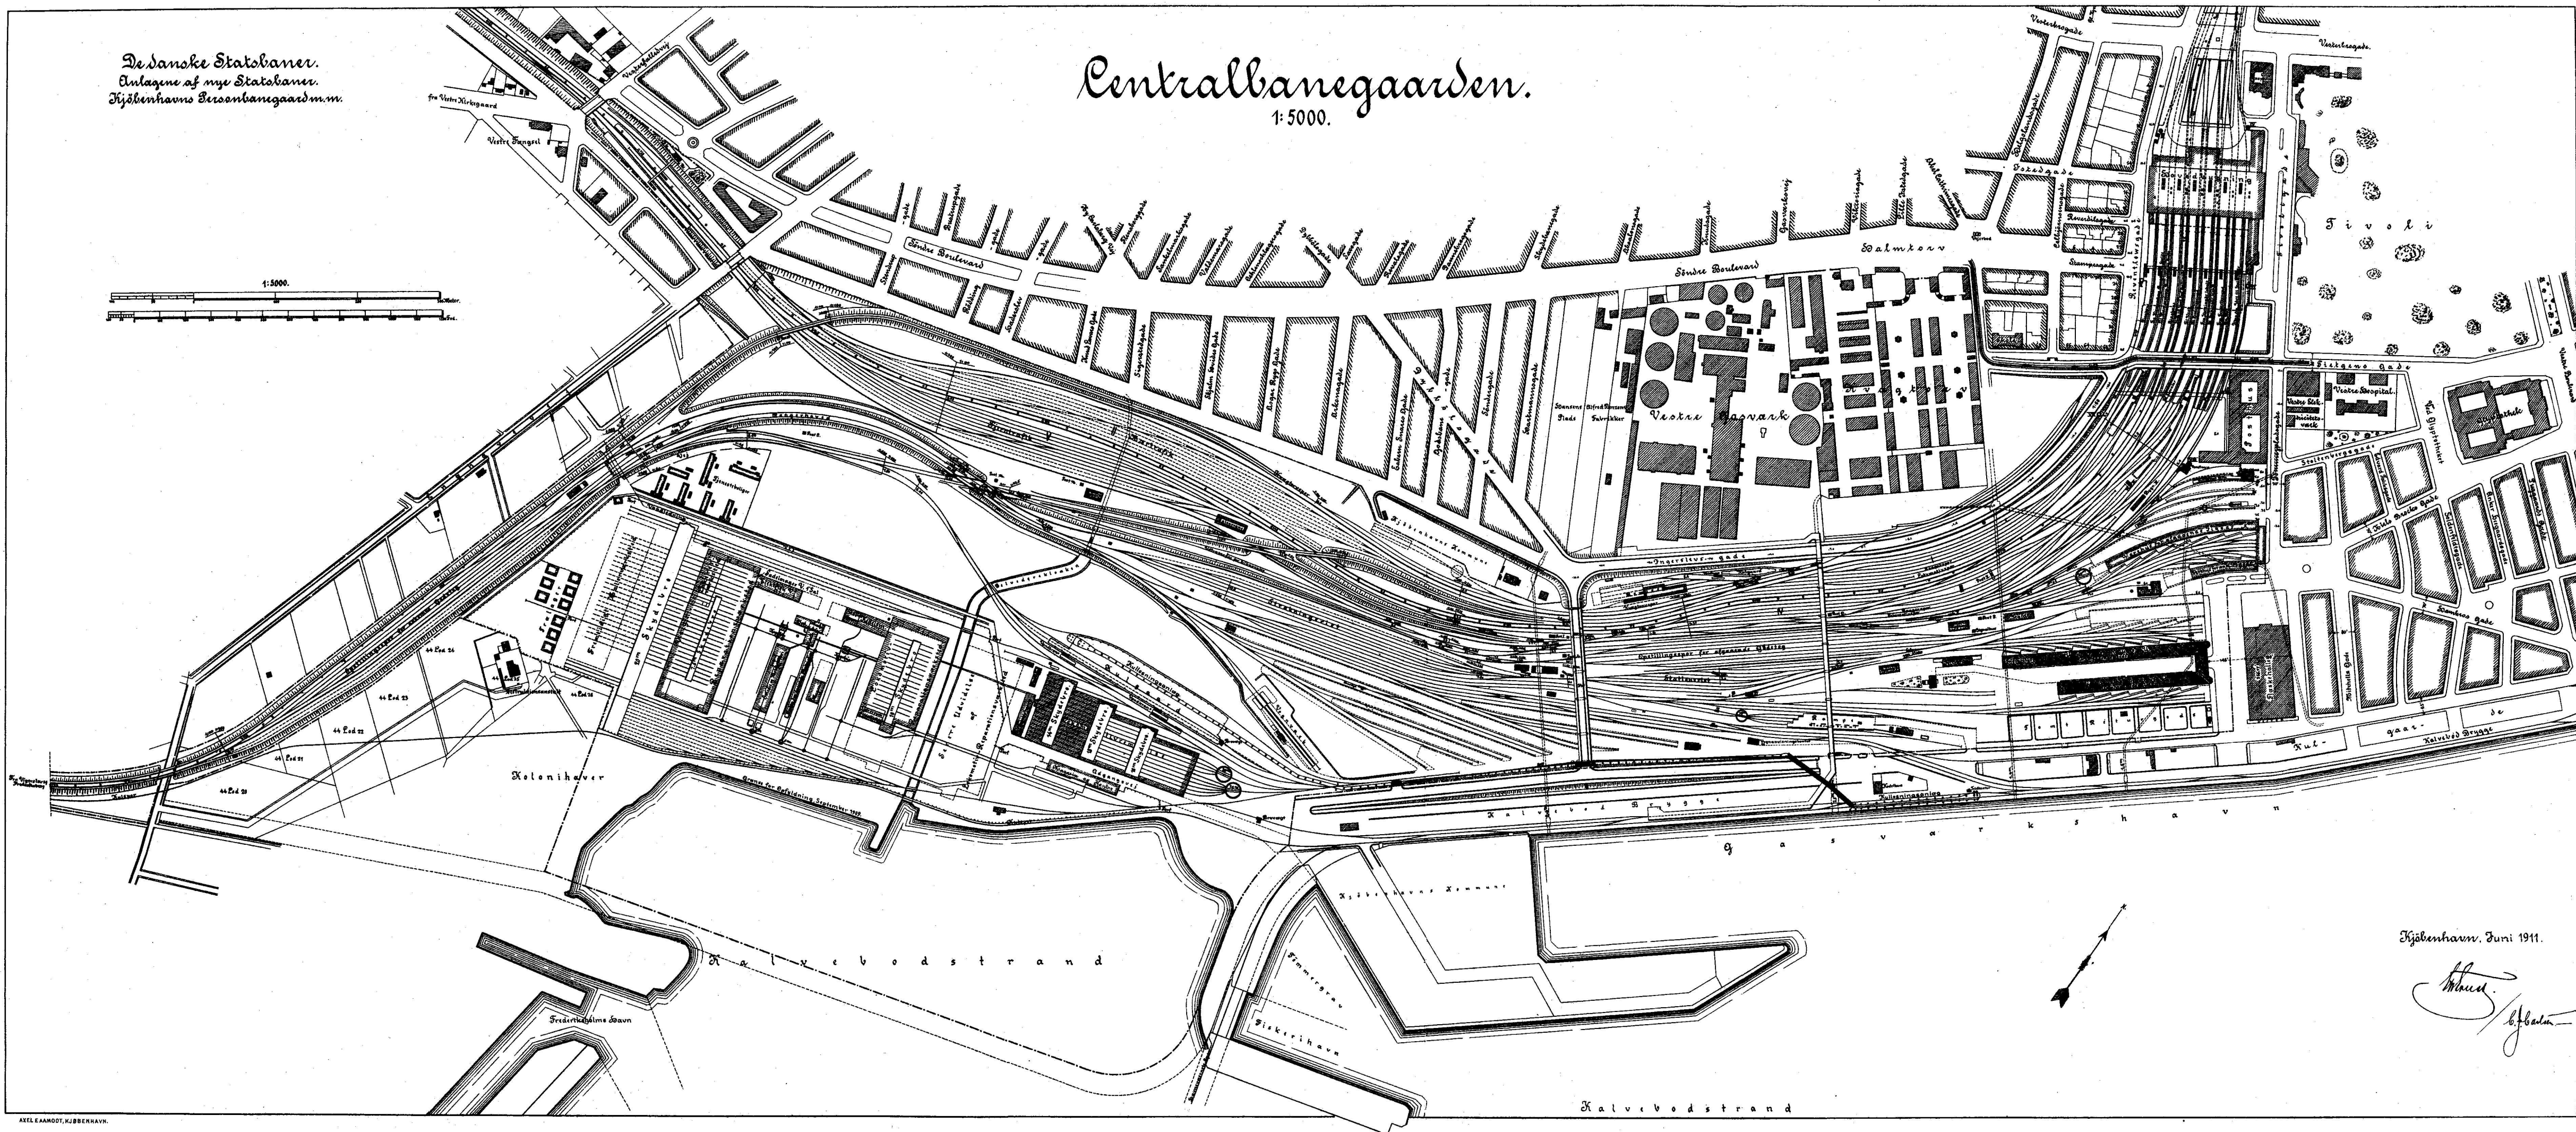

Kjøbenhavn, Juni 1911.

Handwritten signature